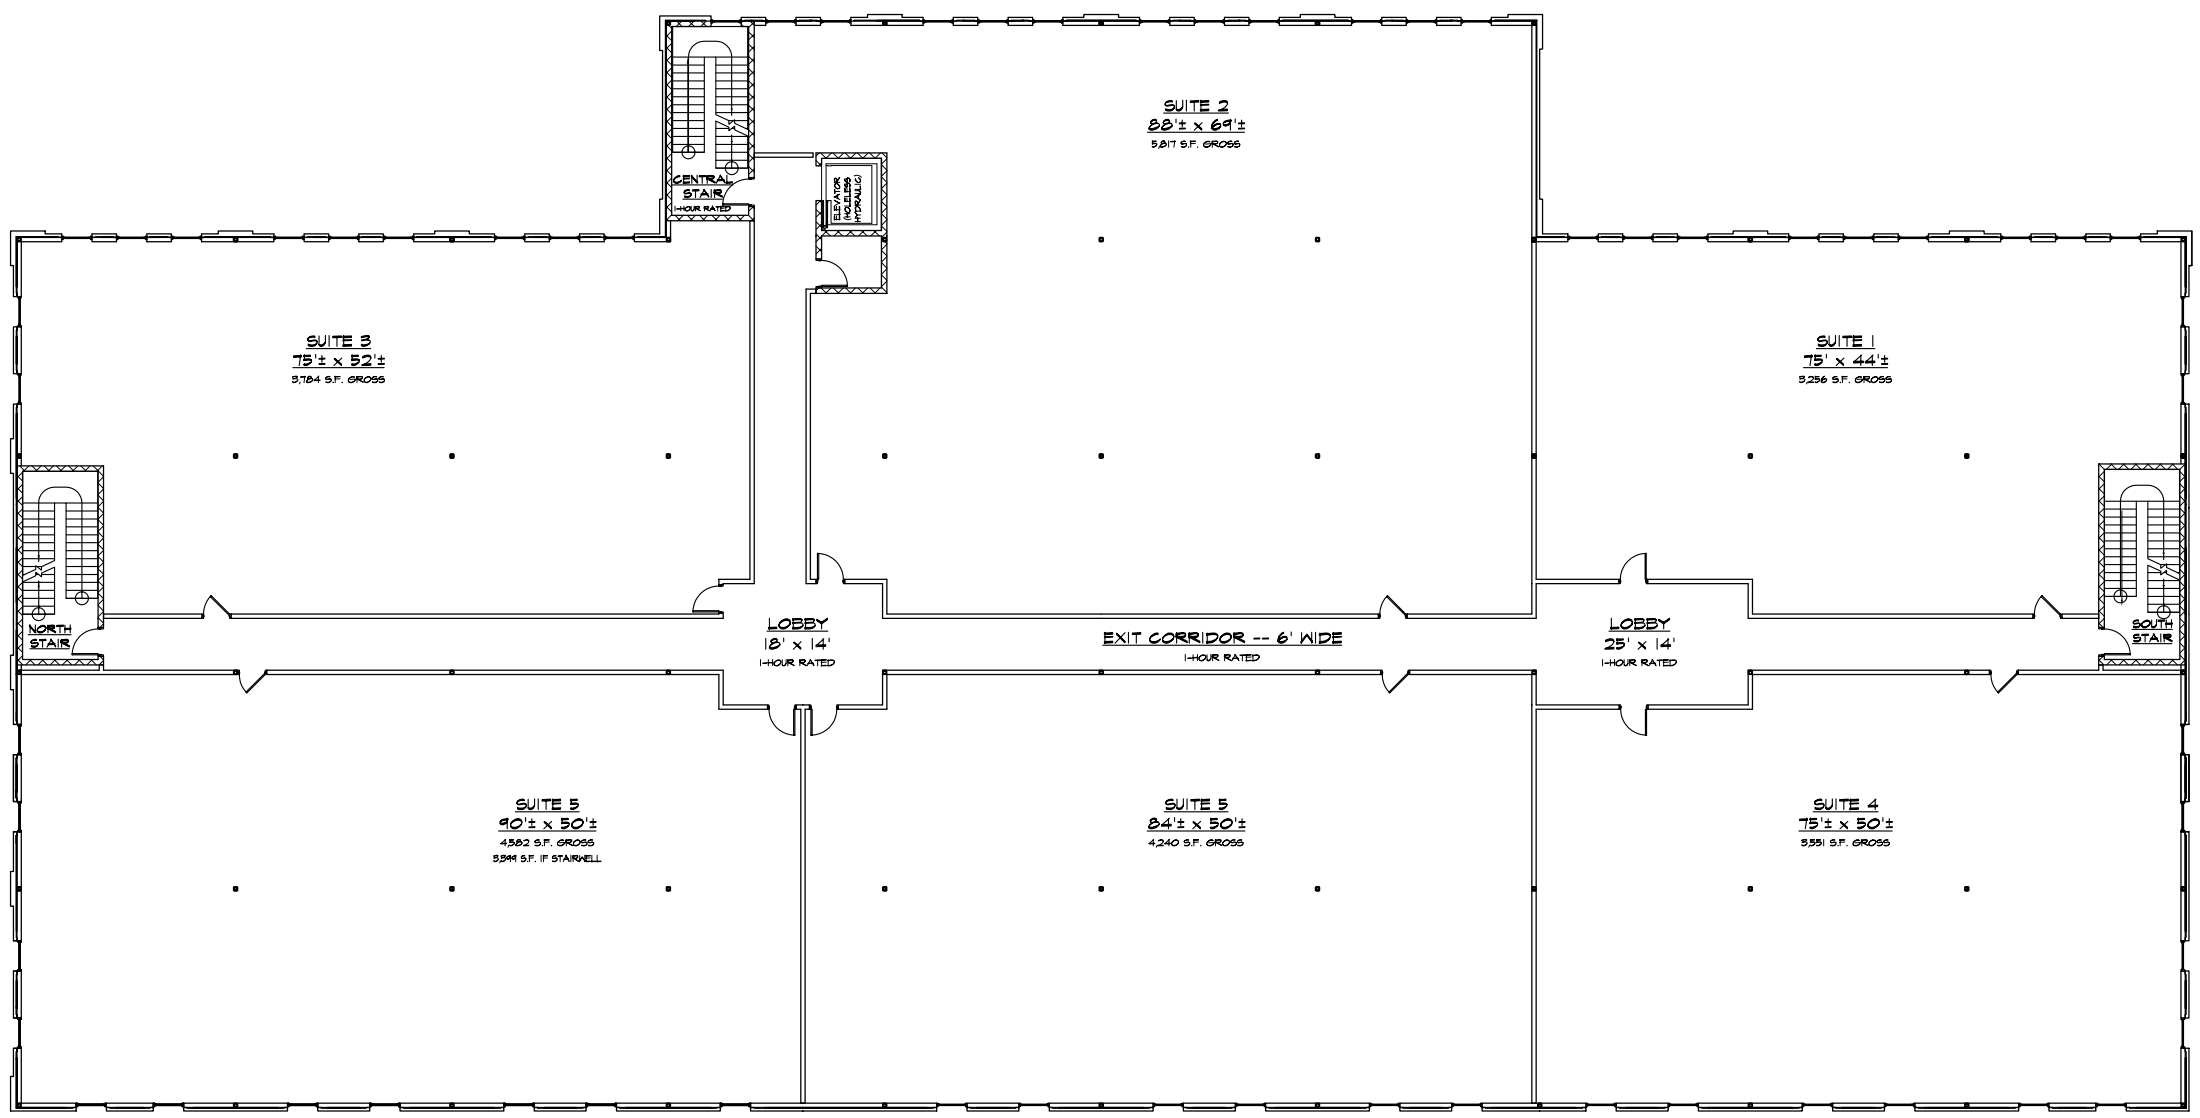

A1 | BUILDING 'B' SECOND FLOOR PLAN

1/8" = 1'-0" | KEY

THE PROFESSIONAL SERVICES OF FRENCH + RYAN, INC. ARE UNDERTAKEN FOR AND ARE PERFORMED IN THE INTEREST OF MARVIN MAZELL. NO CONTRACTUAL OBLIGATION IS ASSUMED BY FRENCH + RYAN, INC. FOR THE BENEFIT OF ANY OTHER PERSON INVOLVED IN THE PROJECT.

French + Ryan, Inc.
Architecture
Interior Design
Site Planning
GEORGETOWN
DELAWARE

STRAWBERRY CENTRE
RT. 113 AND RT. 392
SELBYVILLE, DE

BUILDING 'B'
SECOND FLOOR PLAN

SCALE: AS NOTED
DRAWN BY: MAS
DATE: SEE BELOW

PROJECT NO. 25047

COPYRIGHT FRENCH + RYAN, INC.

PRELIMINARY
NOT FOR CONSTRUCTION
PLOTTED 11-10-05

DRAWING NO.
A-2B