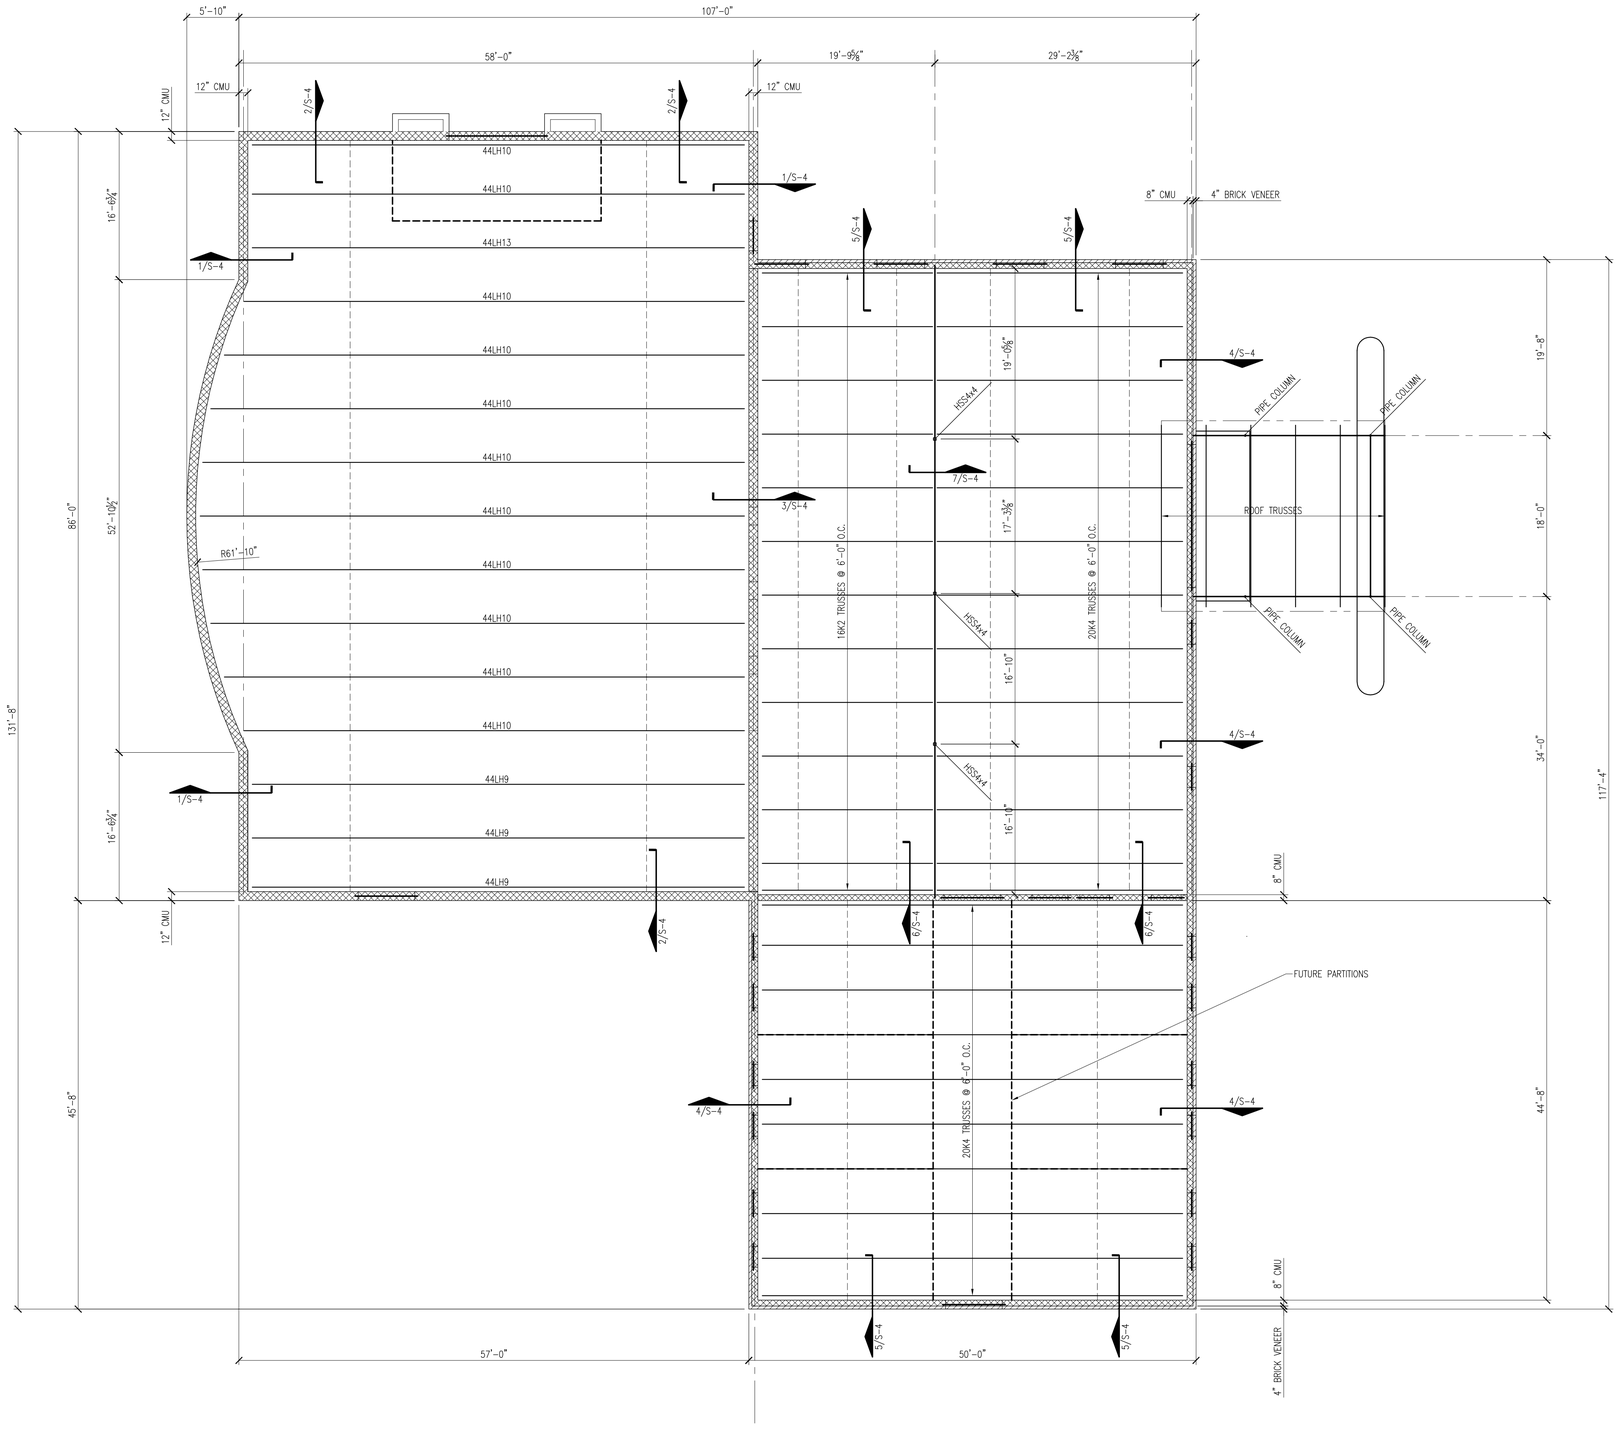

2 S-2 **ROOF FRAMING PLAN**
SCALE: 1/8"=1'-0"

TO BE CONSTRUCTED BY:
COGUN, INC.
1136G Market Street
North Lima, Ohio
330-549-5321

Kim Jones, A.I.A.
118 11th St. S.E.
Washington, D.C. 20003
202-543-2433

OLDE TOWN ENGINEERING CO.
STRUCTURAL CONSULTANTS
10070 BRADDOCK ROAD • FAIRFAX, VA 22032
PHONE: (703) 978-9000 FAX: (703) 978-9005
www.oldetownengineering.com

Roof Framing Plan

Light of the World Family Ministries
Annapolis, MD

June 21, 2007
Scale as Noted

S-2