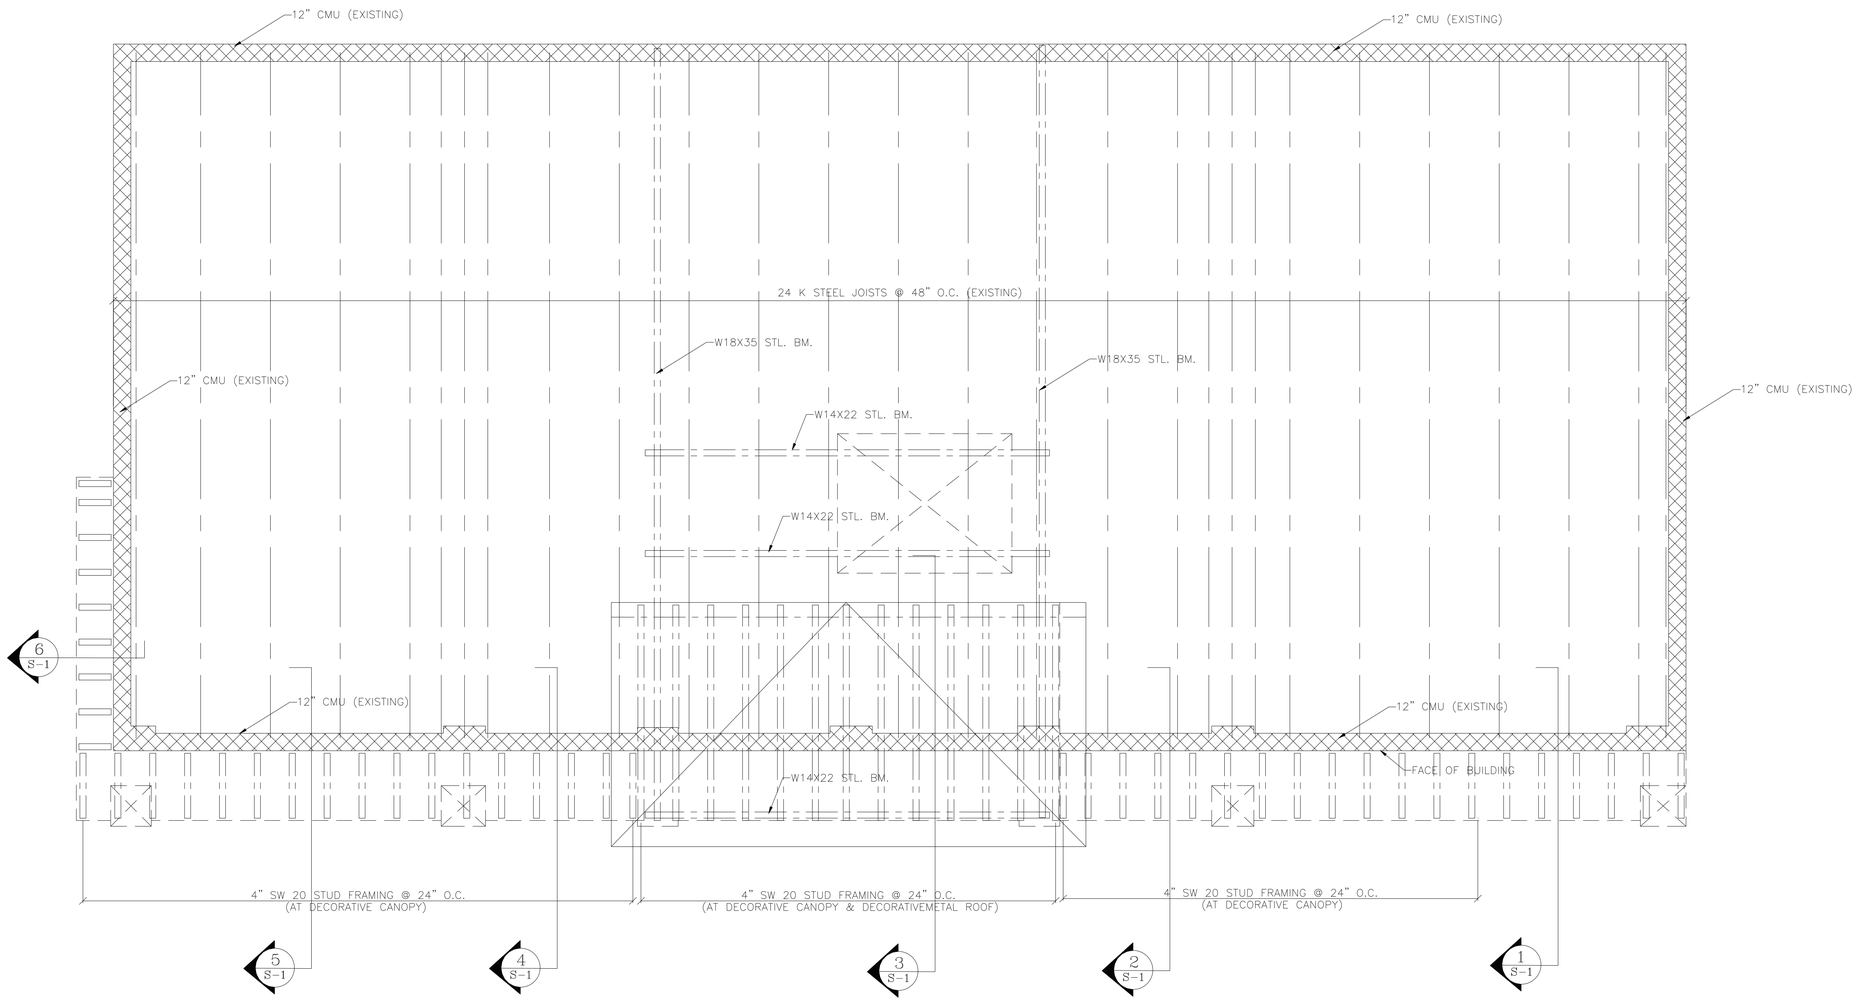

DECORATIVE CANOPY FRAMING PLAN

SCALE: 1/4"=1'-0"

ARCHITECTS

RAOUL LISSABET A.I.A.
ARCHITECTS / PLANNERS / DESIGN - BUILD
19021 SEDLEY TERRACE
GAITHERSBURG, MARYLAND 20879
Tel: (301) 948-3197 / Fax: (301) 990-4169

Copyright RAOUL LISSABET A.I.A.. 2009

Issue Date:

Revisions

No.	Date	Description
1		
2		

PERMIT SET
AUG. 1, 2009

LAUNDROMAT FIT-UP PLANS
8010 FENTON STREET
SILVER SPRING MD, 20910

Project Number: Drawn By:

Designed By: Checked By:

Sheet Title:
DECORATIVE CANOPY FRAMING PLAN

Sheet Number:
S-1