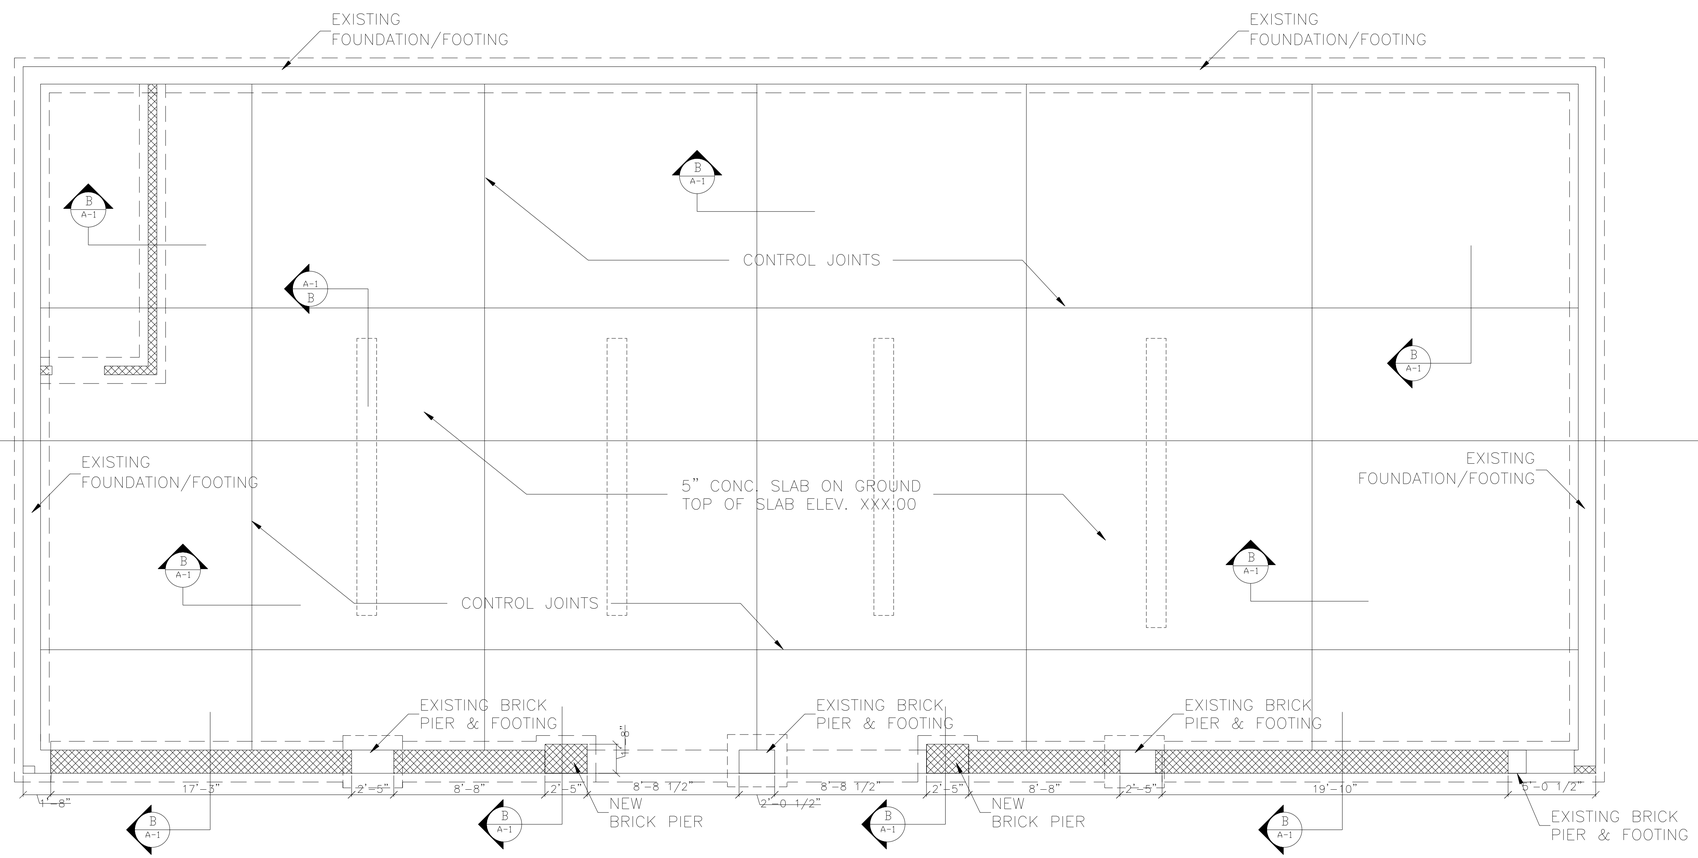

FOUNDATION PLAN

SCALE: 1/4"=1'-0"

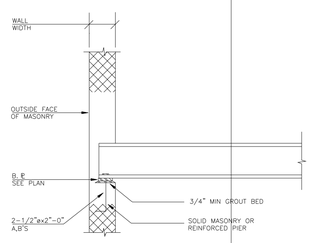

TYPICAL BEAM BEARING ON MASONRY AND BASE PLATE

N.T.S.

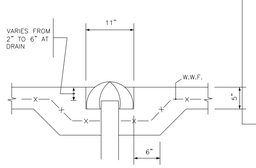

SECTION

SCALE 3/4" = 1'-0"

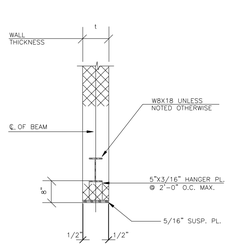

(1) THIS DETAIL SHALL APPLY AT OPNG'S 6'-0" OVER.
(2) BEAM SHALL BEAR ON SOLID C.M.U. PEAR AT EACH END W/B . ℄. 6"X1/2"X0'-8" UNLESS OTHERWISE NOTED.

TYP. BM. WITH SUSPENDED PLATE

N.T.S.

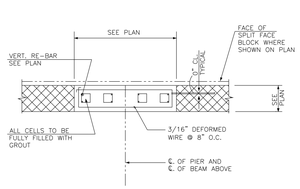

C.M.U. PIER DETAIL

N.T.S.

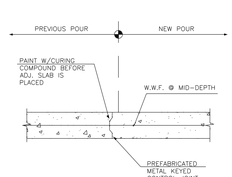

CONCRETE SLAB CONSTRUCTION JOINT DETAIL

N.T.S.

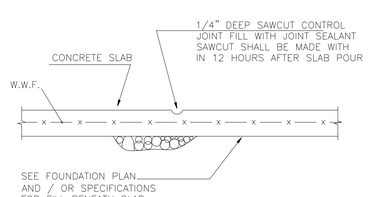

CONTROL JOINT DETAIL

SCALE 1/2" = 1'-0"

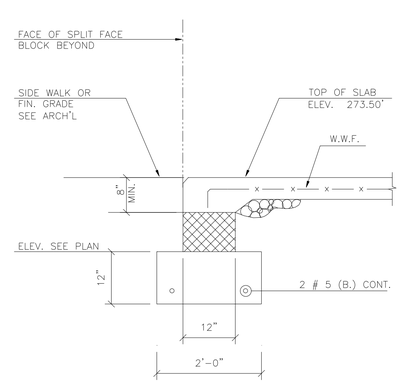

S E C T I O N

SCALE 1/2" = 1'-0"

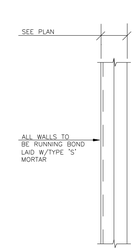

(1) BUILDING WALLS, STD. TRUSS TYPE "DUR-O-WAL" EVERY 2ND BLK. COURSE
(2) PARAPET WALLS, HEAVY DUTY TRUSS TYPE "DUR-O-WAL" EVERY BLK. COURSE
(3) PRE-FABRICATED CORNER AND TEE SECTIONS SHALL BE USED WHERE APPLICABLE
(4) "DUR-O-WAL" TRUSS REINF. SHALL BE INSTALLED IN THE 1ST. & 2ND. BED JTS. 8" APART IMMEDIATELY ABOVE LINTEL & ABOVE SILLS AT OP'NG. & IN BED JTS. @ 16" VERT. INTERVALS ELSEWHERE REINF. IN THE BED JOINT ABOVE OR BELOW OPENINGS SHOULD EXTEND 2 FT. BEYOND JAMBS, ALL REINF. SHOULD BE CONT. EXCEPT IT SHOULD NOT PASS THRU. VERT. CONTROL JOINTS.

TYP. WALL REINFORCING DTL.

N.T.S.

ARCHITECTS

RAOUL LISSABET A.I.A.
ARCHITECTS / PLANNERS / DESIGN - BUILD
19021 SEDLEY TERRACE
GAITHERSBURG, MARYLAND 20879
Tel: (301) 948-3197 / Fax: (301) 990-4169

Copyright RAOUL LISSABET A.I.A.. 2009

Issue Date:

Revisions

No.	Date	Description
1		
2		

PERMIT SET
AUG. 1, 2009

LAUNDROMAT FIT-UP PLANS
8010 FENTON STREET
SILVER SPRING MD, 20910

Project Number: Drawn By:

Designed By: Checked By:

Sheet Title: FOUNDATION PLAN

Sheet Number: A-0