ROOM SCHEDULE_INTERIOR					
Name	Area	Floor Finish	Wall Finish	Ceiling Finish	Comments
CLEANSING	44 SF	POLISHED CONCRETE	TILE	GWB	
LIVING	114 SF	POLISHED CONCRETE	RECLAIMED WOOD	GWB w/ EXPOSED BEAMS	
MECHANICAL	13 SF	CONCRETE			
MEDITATION	40 SF	BARN SIDING	GWB	GWB	
SLEEPING	95 SF	BARN SIDING	GWB	GWB	

ROOM SCHEDULE_EXTERIOR				
Name	Area	Floor Finish	Wall Finish	Comments
DECK	21 SF		N/A	
ENTRY	28 SF		N/A	

FURNITURE SCHEDULE		
Family	Assembly Description	Comments
Chair-Breuer	Furniture & Accessories	
Bed-Standard	Furniture & Accessories	
Sacred Seat		
Sacred Seat1		
Sacred Seat2		
Sacred Seat3		
bath_sink_6127		

DOOR SCHEDULE					
Mark	Family	Height	Width	Thickness	Comments
7	Double-Flush- NO FRAME	7' - 4"	5' - 4"	0' - 2"	
2	Curtain Wall Sgl Glass	6' - 10 3/4"	2' - 10 1/4"		
9	Single-Flush	6' - 8"	3' - 0"	0' - 2"	
10	Sliding Pocket Door_Wood	7' - 4"	2' - 8"		

PLUMBING FIXTURE SCHEDULE					
Mark	Family	Description	Manufacturer	Cost	Comments
I	Toilet-Domestic-3D				
V	Sink Kitchen-Island				
II	Shower_Head_on_hose_7023				
IV	Floor Drain-2D				
IV	Floor Drain-2D				

A - 8 " CMU BLOCK WALL

B - CYPRESS EXTERIOR SIDING ON 2X4 W/ WOOD INTERIOR

C - METAL SIDING ON 2X6 W/ GWB INTERIOR

D - 2X4 INTERIOR WALL

E - 6" POURED CONCRETE WALL

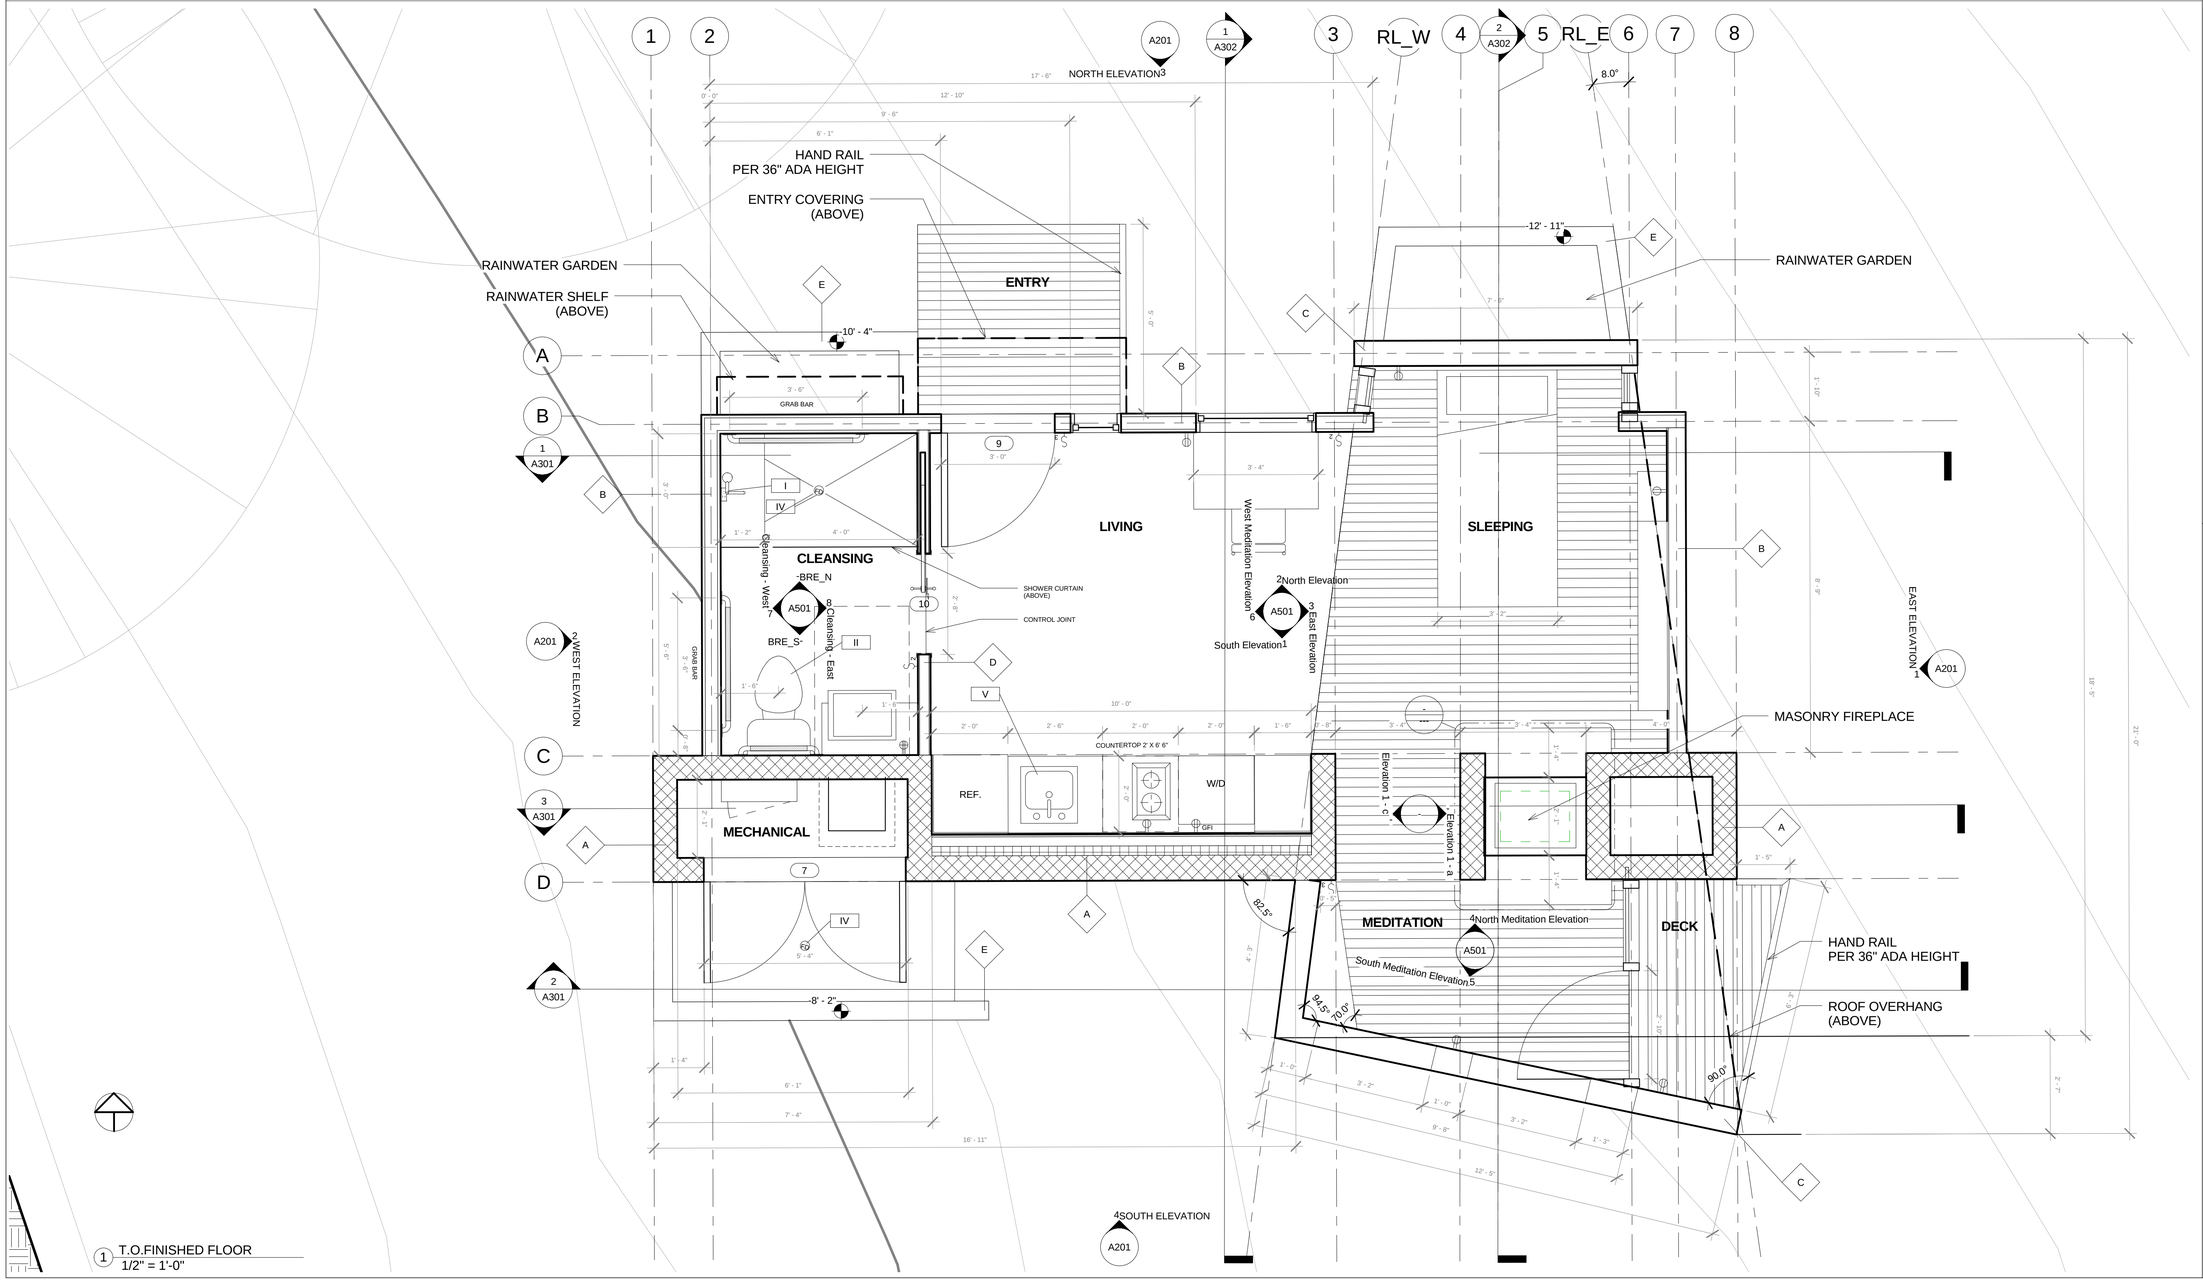

1 T.O.FINISHED FLOOR
1/2" = 1'-0"

CUAdc
The Catholic University of America Design Collaborative

Architectural Design
620 Michigan Avenue NE
Washington, DC 20064

Owner: Franciscan Monastery USA
Address: 1400 Quincy Street NE
Address: Washington, DC 20064
Phone:
Fax:
E-mail:

Architect of Record: William Jelen
CUA Design Collaborative
Phone:
Fax:
E-mail: jelen@cua.edu

MEP Engineers: Design Tech Inc.
Address: 10410 Kensington Parkway/Suite 200
Address: Kensington, MD 20895
Phone: (301) 949-2068
Fax: (301) 949-2068
Email: info@designtecheng.com

Structural Engineers: APAC Engineering Inc.
Address: 2110 Seminary Road
Address: Silver Spring, Maryland 20910
Phone: (301) 565-0543
Fax: (301) 565-0849
Email: apacengineering@aol.com

Civil Engineers: VIKA Capitol LLC
Address: 4900 Massachusetts Ave, NW
Address: Washington, DC 20016
Phone: (202) 244-4140
Fax: (202) 244-4196
E-mail: www.vikacapitol.com

No.	Description	Date

Franciscan Monastery
1400 Quincy Street NE
Washington DC, 20064

Floor Plan

Project number	CUA Design Collaborative
Date	July 1, 2010
Drawn by	PJK
Checked by	WAJ

A101

Scale 1/2" = 1'-0"

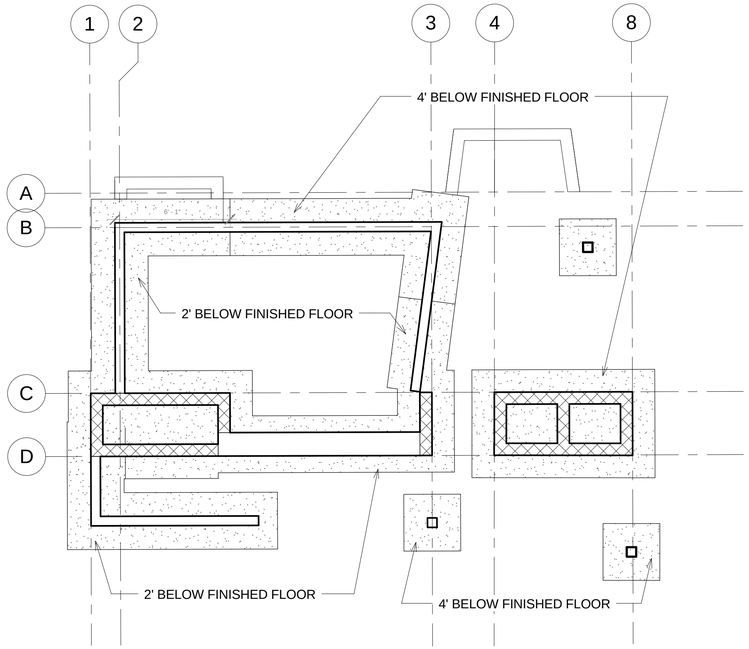

2 T.O.FOOTER_2
1/4" = 1'-0"

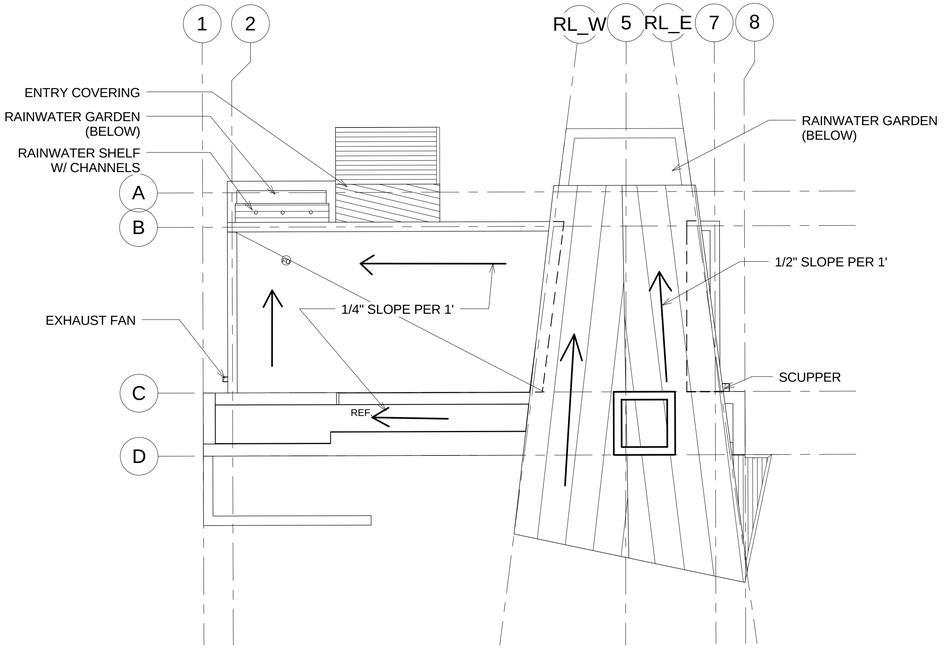

1 T.O.PARAPET
1/4" = 1'-0"

CUAdc
The Catholic University of America Design Collaborative

Architectural Design
620 Michigan Avenue NE
Washington, DC 20064

Owner: Franciscan Monastery USA
Address: 1400 Quincy Street NE
Address: Washington, DC 20064
Phone:
Fax:
E-mail:

Architect of Record: William Jelen
CUA Design Collaborative
Phone:
Fax:
E-mail: jelen@cua.edu

MEP Engineers: Design Tech Inc.
Address: 10410 Kensington Parkway/Suite 200
Address: Kensington, MD 20895
Phone: (301) 949-2068
Fax: (301) 949-2068
Email: info@designtecheng.com

Structural Engineers: APAC Engineering Inc.
Address: 2110 Seminary Road
Address: Silver Spring, Maryland 20910
Phone: (301) 565-0543
Fax: (301) 565-0849
Email: apacengineering@aol.com

Civil Engineers: VIKA Capitol LLC
Address: 4900 Massachusetts Ave, NW
Address: Washington, DC 20016
Phone: (202) 244-4140
Fax: (202) 244-4196
E-mail: www.vikacapitol.com

No.	Description	Date

Franciscan Monastery
1400 Quincy Street NE
Washington DC, 20064

Foundation & Roof Plans

Project number	CUA Design Collaborative
Date	July 1, 2010
Drawn by	PJK
Checked by	WAJ

A102

Scale 1/4" = 1'-0"

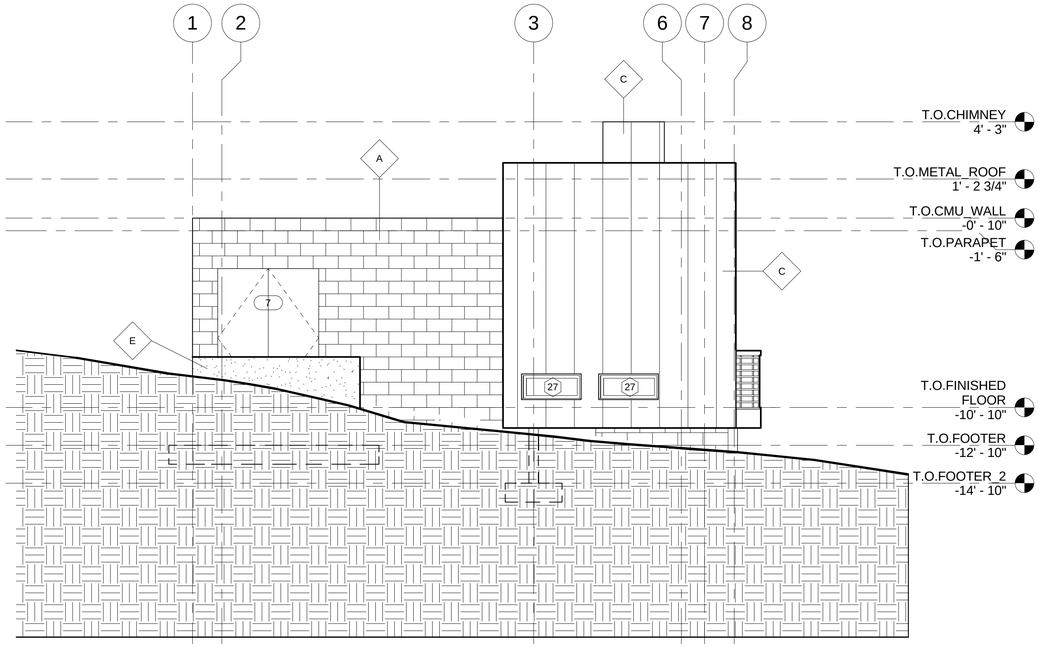

4 SOUTH ELEVATION
1/4" = 1'-0"

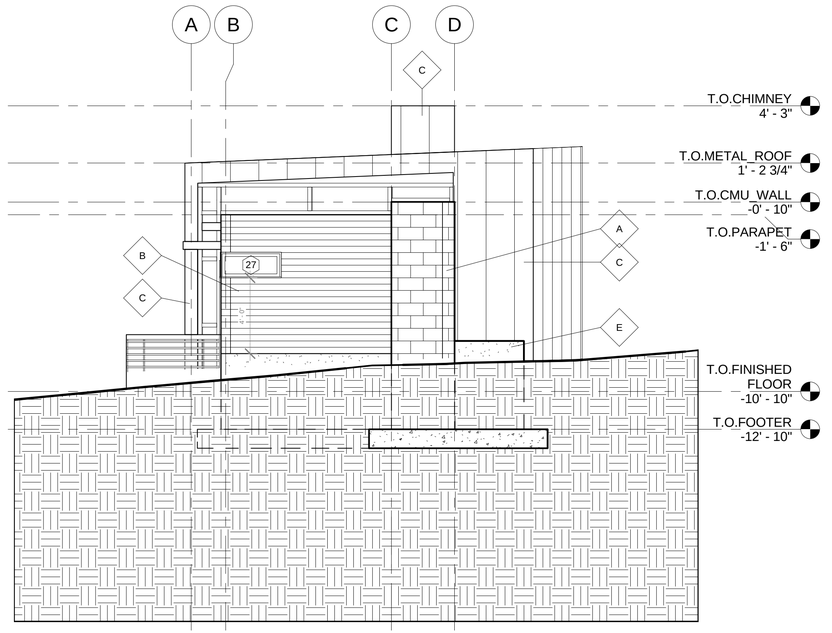

2 WEST ELEVATION
1/4" = 1'-0"

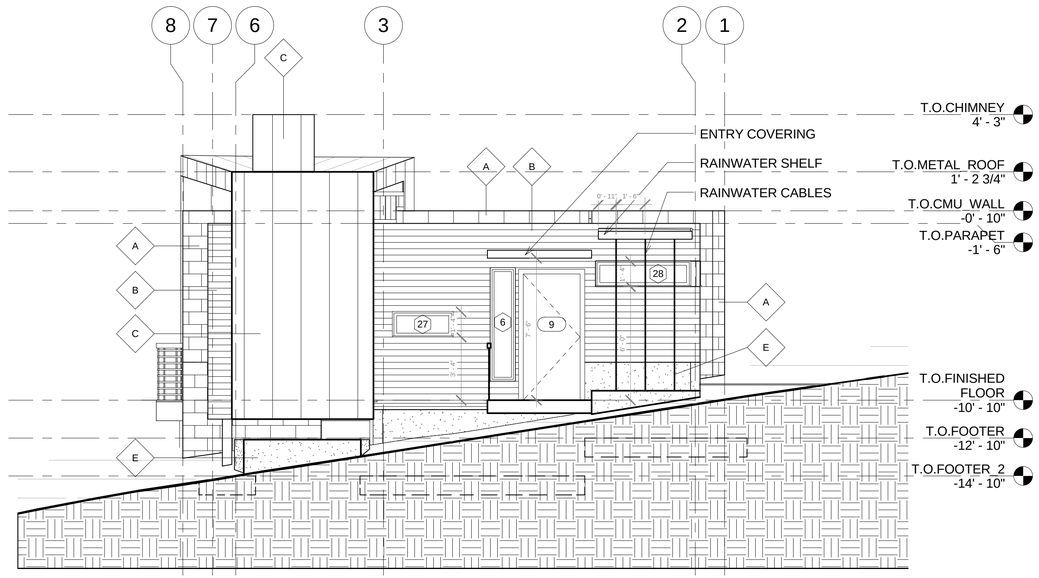

3 NORTH ELEVATION
1/4" = 1'-0"

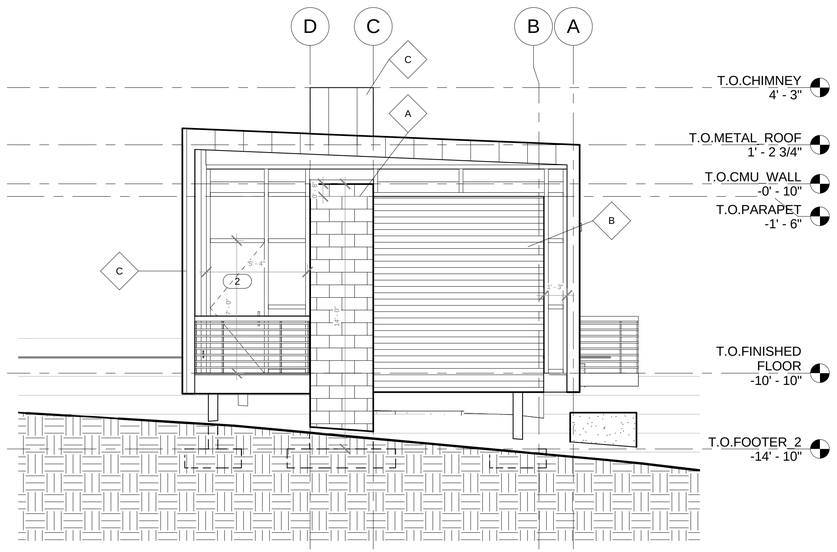

1 EAST ELEVATION
1/4" = 1'-0"

WINDOW SCHEDULE

Mark	Family	Head Height	Height	Sill Height	Width
27	Transom with Trim	7' - 4"	1' - 4"	6' - 0"	3' - 2"
28	Transom with Trim	7' - 4"	1' - 4"	6' - 0"	5' - 0"
6	Fixed	7' - 0"	6' - 0"	1' - 0"	1' - 4"
27	Transom with Trim	4' - 8"	1' - 4"	3' - 4"	3' - 2"
27	Transom with Trim	2' - 10"	1' - 4"	1' - 6"	3' - 2"
27	Transom with Trim	2' - 10"	1' - 4"	1' - 6"	3' - 2"

A - 8 " CMU BLOCK WALL

B - CYPRESS EXTERIOR SIDING ON 2X4 W/ WOOD INTERIOR

C - METAL SIDING ON 2X6 W/ GWB INTERIOR

D - 2X4 INTERIOR WALL

E - 6" POURED CONCRETE WALL

CUAdc
The Catholic University of America Design Collaborative

Architectural Design
620 Michigan Avenue NE
Washington, DC 20064

Owner: Franciscan Monastery USA
Address: 1400 Quincy Street NE
Address: Washington, DC 20064
Phone:
Fax:
E-mail:

Architect of Record: William Jelen
CUA Design Collaborative
Phone:
Fax:
E-mail: jelen@cua.edu

MEP Engineers: Design Tech Inc.
Address: 10410 Kensington Parkway/Suite 200
Address: Kensington, MD 20895
Phone: (301) 949-2068
Fax: (301) 949-2068
Email: info@designtecheng.com

Structural Engineers: APAC Engineering Inc.
Address: 2110 Seminary Road
Address: Silver Spring, Maryland 20910
Phone: (301) 565-0543
Fax: (301) 565-0849
Email: apacengineering@aol.com

Civil Engineers: VIKA Capitol LLC
Address: 4900 Massachusetts Ave, NW
Address: Washington, DC 20016
Phone: (202) 244-4140
Fax: (202) 244-4196
E-mail: www.vikacapitol.com

No.	Description	Date

Franciscan Monastery
1400 Quincy Street NE
Washington DC, 20064

Elevations

Project number	CUA Design Collaborative
Date	July 1, 2010
Drawn by	PJK
Checked by	WAJ

A201

Scale 1/4" = 1'-0"

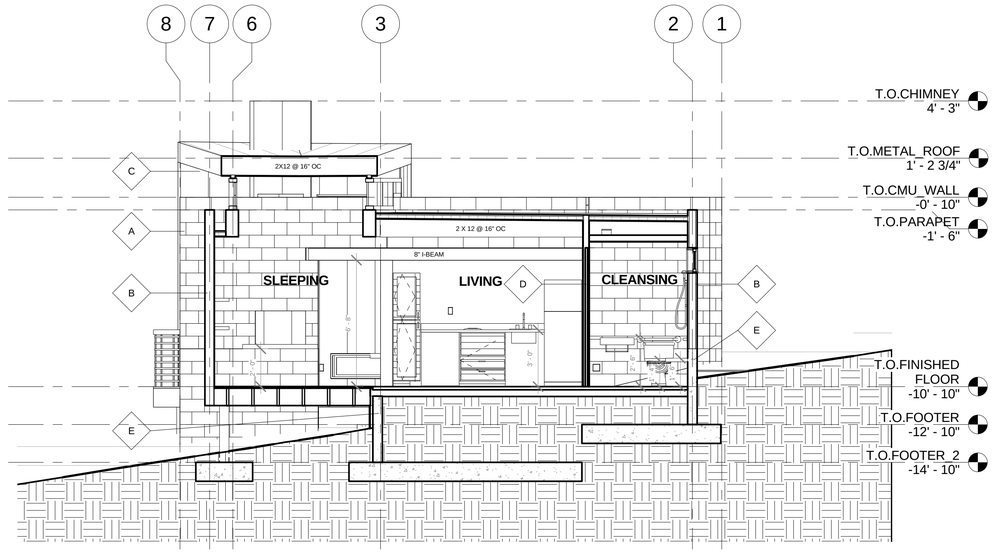

1 SECTION THROUGH PROPHANE
1/4" = 1'-0"

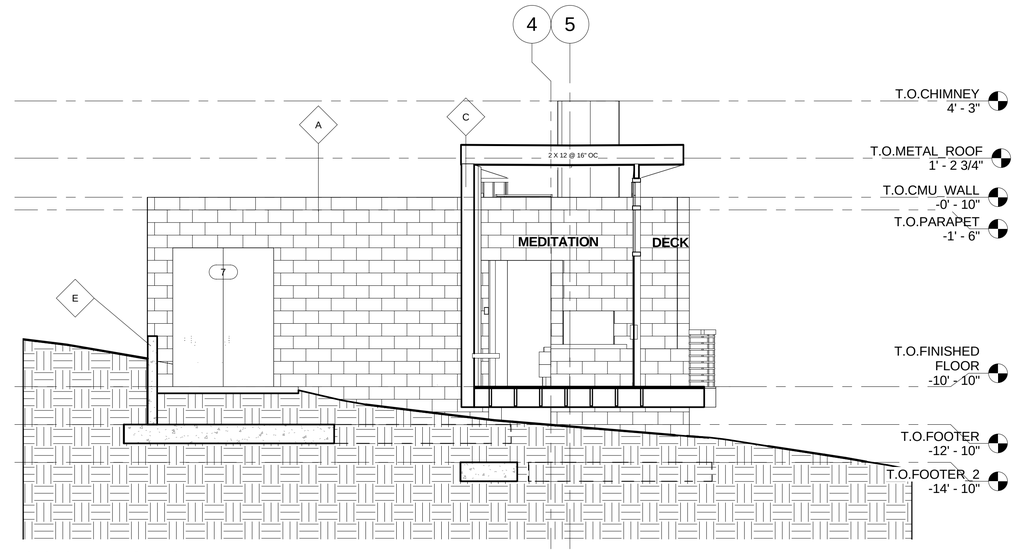

2 SECTION THROUGH SACRED
1/4" = 1'-0"

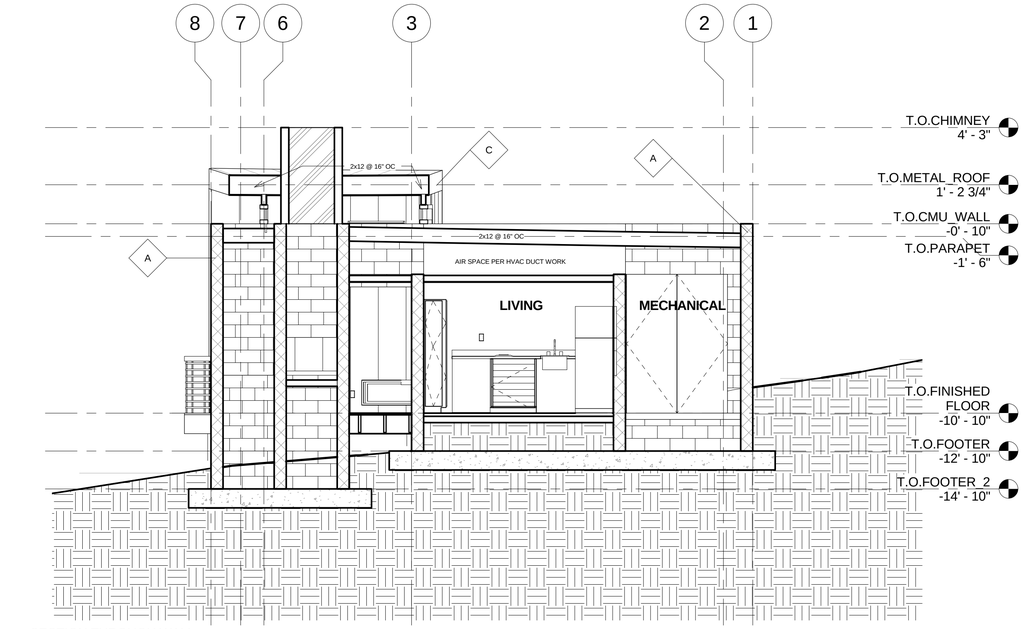

3 SECTION THROUGH WALL
1/4" = 1'-0"

A - 8 " CMU BLOCK WALL

B - CYPRESS EXTERIOR SIDING ON 2X4 W/ WOOD INTERIOR

C - METAL SIDING ON 2X6 W/ GWB INTERIOR

D - 2X4 INTERIOR WALL

E - 6" POURED CONCRETE WALL

CUAdc
The Catholic University of America Design Collaborative

Architectural Design
620 Michigan Avenue NE
Washington, DC 20064

Owner: Franciscan Monastery USA
Address: 1400 Quincy Street NE
Address: Washington, DC 20064
Phone:
Fax:
E-mail:

Architect of Record: William Jelen
CUA Design Collaborative
Phone:
Fax:
E-mail: jelen@cua.edu

MEP Engineers: Design Tech Inc.
Address: 10410 Kensington Parkway/Suite 200
Address: Kensington, MD 20895
Phone: (301) 949-2068
Fax: (301) 949-2068
Email: info@designtecheng.com

Structural Engineers: APAC Engineering Inc.
Address: 2110 Seminary Road
Address: Silver Spring, Maryland 20910
Phone: (301) 565-0543
Fax: (301) 565-0849
Email: apacengineering@aol.com

Civil Engineers: VIKA Capitol LLC
Address: 4900 Massachusetts Ave, NW
Address: Washington, DC 20016
Phone: (202) 244-4140
Fax: (202) 244-4196
E-mail: www.vikacapitol.com

No.	Description	Date

Franciscan Monastery
1400 Quincy Street NE
Washington DC, 20064

Sections

Project number	CUA Design Collaborative
Date	July 1, 2010
Drawn by	PJK
Checked by	WAJ

A301

Scale 1/4" = 1'-0"

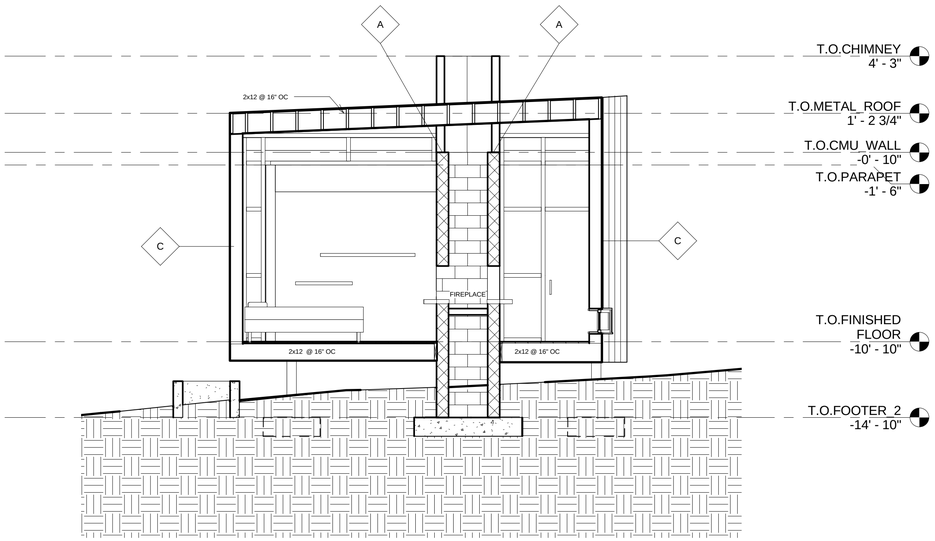

2 BCROSS SECTION 2
1/4" = 1'-0"

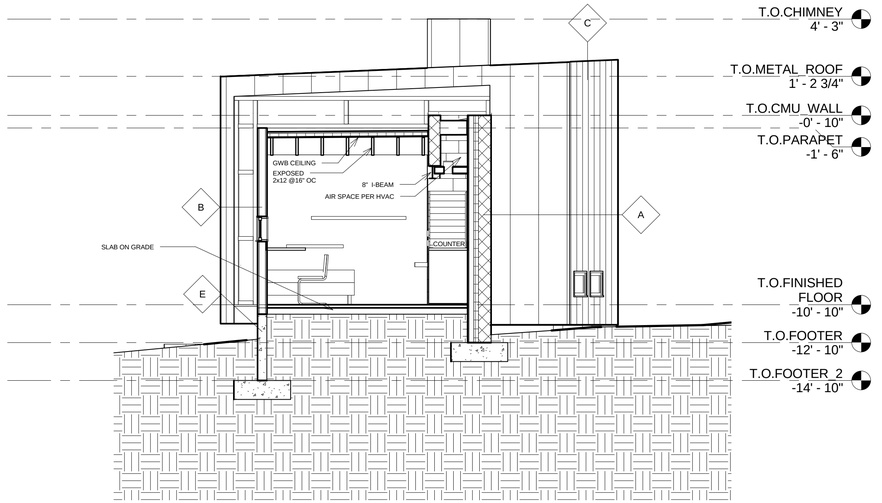

1 ACROSS SECTION 1
1/4" = 1'-0"

A - 8 " CMU BLOCK WALL

B - CYPRESS EXTERIOR SIDING ON 2X4 W/ WOOD INTERIOR

C - METAL SIDING ON 2X6 W/ GWB INTERIOR

D - 2X4 INTERIOR WALL

E - 6" POURED CONCRETE WALL

CUAdc
The Catholic University of America Design Collaborative

Architectural Design
620 Michigan Avenue NE
Washington, DC 20064

Owner: Franciscan Monastery USA
Address: 1400 Quincy Street NE
Address: Washington, DC 20064
Phone:
Fax:
E-mail:

Architect of Record: William Jelen
CUA Design Collaborative
Phone:
Fax:
E-mail: jelen@cua.edu

MEP Engineers: Design Tech Inc.
Address: 10410 Kensington Parkway/Suite 200
Address: Kensington, MD 20895
Phone: (301) 949-2068
Fax: (301) 949-2068
Email: info@designtecheng.com

Structural Engineers: APAC Engineering Inc.
Address: 2110 Seminary Road
Address: Silver Spring, Maryland 20910
Phone: (301) 565-0543
Fax: (301) 565-0849
Email: apacengineering@aol.com

Civil Engineers: VIKA Capitol LLC
Address: 4900 Massachusetts Ave, NW
Address: Washington, DC 20016
Phone: (202) 244-4140
Fax: (202) 244-4196
E-mail: www.vikacapitol.com

No.	Description	Date

Franciscan Monastery
1400 Quincy Street NE
Washington DC, 20064

Cross Sections

Project number	CUA Design Collaborative
Date	July 1, 2010
Drawn by	PJK
Checked by	WAJ

A302

Scale 1/4" = 1'-0"

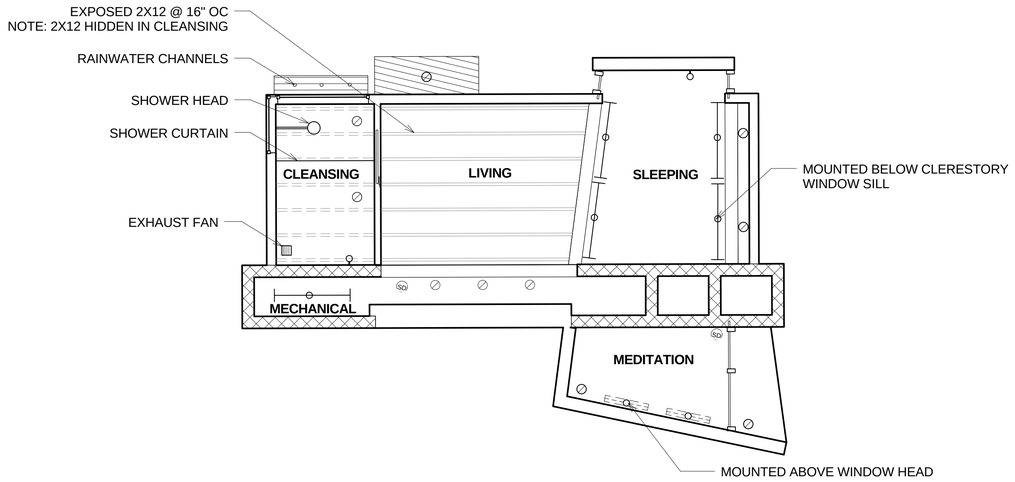

3 REFLECTED CEILING PLAN
1/4" = 1'-0"

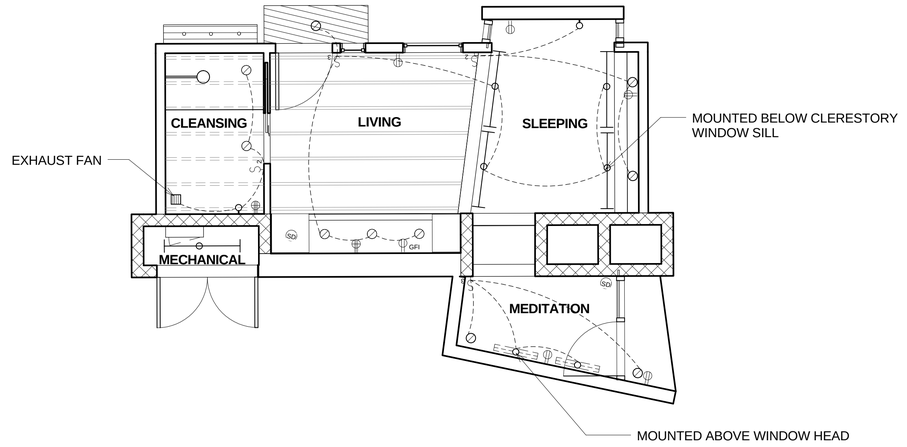

1 ELECTRICAL PLAN
1/4" = 1'-0"

LEGEND

- 4' FLUORESCENT BELOW
- 4' FLUORESCENT
- RECESSED DOWNLIGHT
- SD — SMOKE DETECTOR
- WALL-MOUNTED DOWNLIGHT

LEGEND

- QUADRUPLE OUTLET
- DUPLEX OUTLET
- S_3 — LIGHT SWITCH- TRIPLE
- S_2 — LIGHT SWITCH- DOUBLE
- S_D — LIGHT SWITCH- DIMMER
- WIRING

CUAdc
The Catholic University of America Design Collaborative

Architectural Design
620 Michigan Avenue NE
Washington, DC 20064

Owner: Franciscan Monastery USA
Address: 1400 Quincy Street NE
Address: Washington, DC 20064
Phone:
Fax:
E-mail:

Architect of Record: William Jelen
CUA Design Collaborative
Phone:
Fax:
E-mail: jelen@cua.edu

MEP Engineers: Design Tech Inc.
Address: 10410 Kensington Parkway/Suite 200
Address: Kensington, MD 20895
Phone: (301) 949-2068
Fax: (301) 949-2068
Email: info@designtecheng.com

Structural Engineers: APAC Engineering Inc.
Address: 2110 Seminary Road
Address: Silver Spring, Maryland 20910
Phone: (301) 565-0543
Fax: (301) 565-0849
Email: apacengineering@aol.com

Civil Engineers: VIKA Capitol LLC
Address: 4900 Massachusetts Ave, NW
Address: Washington, DC 20016
Phone: (202) 244-4140
Fax: (202) 244-4196
E-mail: www.vikacapitol.com

No.	Description	Date

Franciscan Monastery
1400 Quincy Street NE
Washington DC, 20064

Reflected Ceiling & Electrical Plans

Project number	CUA Design Collaborative
Date	July 1, 2010
Drawn by	PJK
Checked by	WAJ

A401

Scale 1/4" = 1'-0"