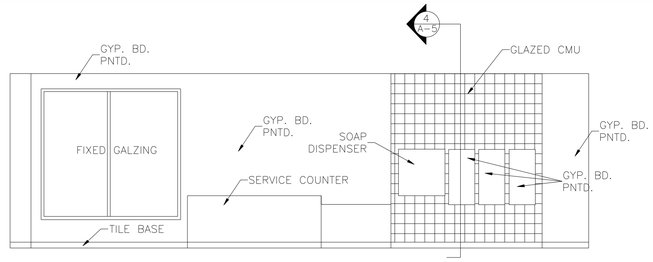

ELEVATION – 3
SCALE: 1/4"=1'-0"

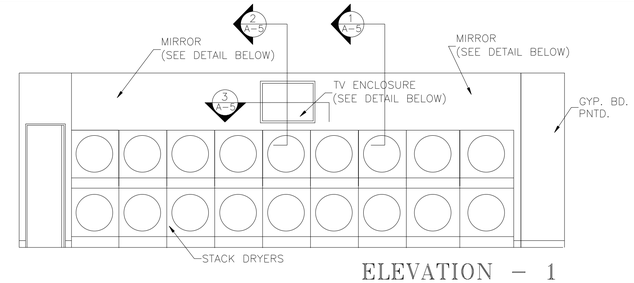

ELEVATION – 1
SCALE: 1/4"=1'-0"

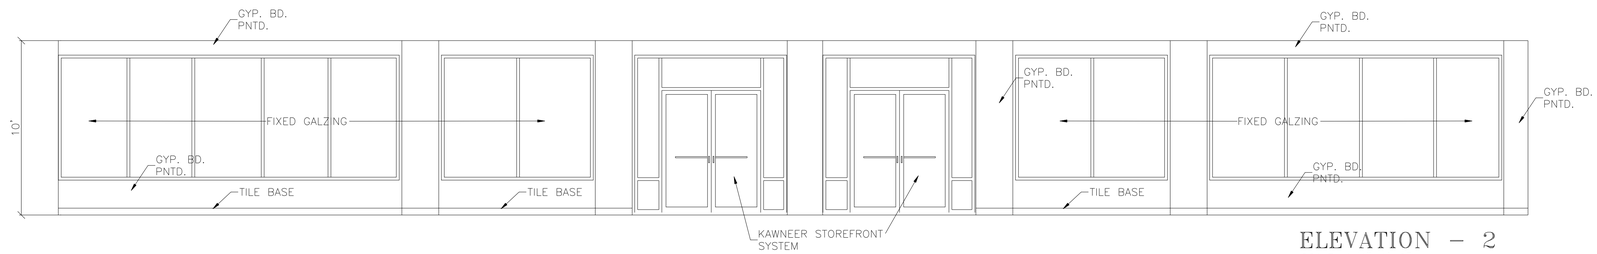

ELEVATION – 2
SCALE: 1/4"=1'-0"

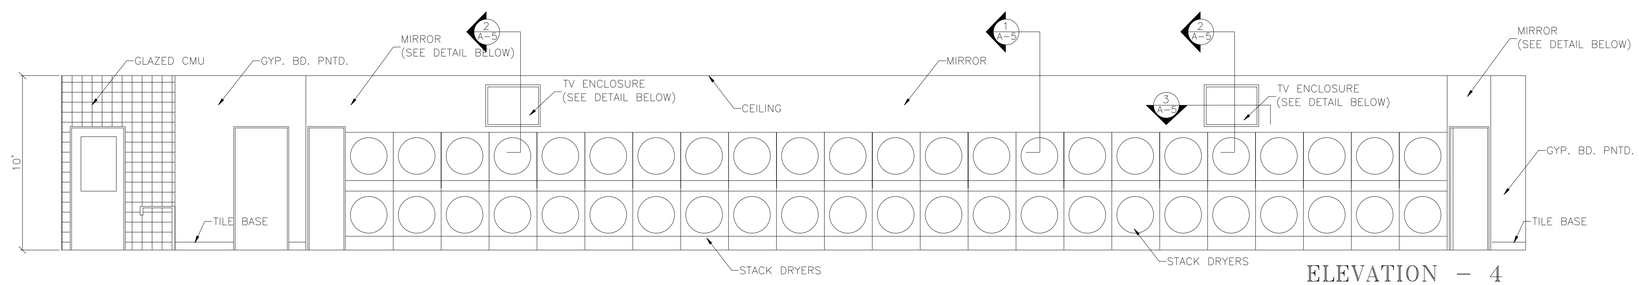

ELEVATION – 4
SCALE: 1/4"=1'-0"

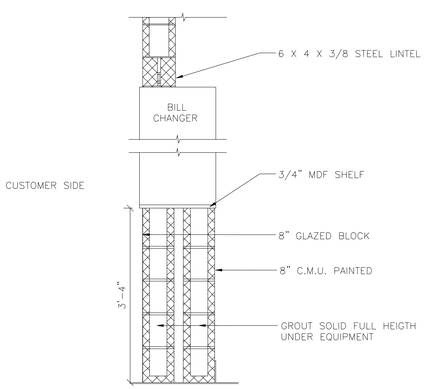

4 A-5 EQUIPMENT SUPPORT DETAIL
SCALE 3/4" = 1'-0"

NOTE: CONTRACTOR TO VERIFY W/OWNER THE ACTUAL SIZE OF THE TELEVISION IN THE FIELD. THE BOX SHALL MEET CLEARENCES REQ'D BY THE MANUFACTURER FOR SUCH INSTALLATION

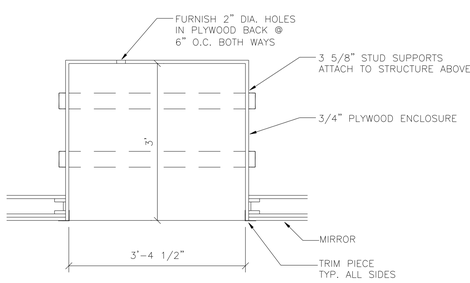

3 A-5 TELEVISION ENCLOSURE
SCALE 3/4" = 1'-0"

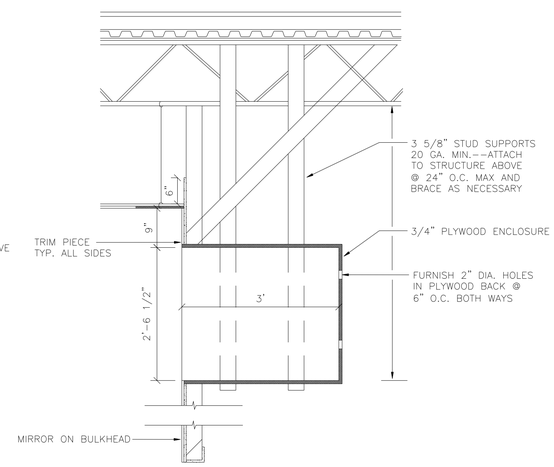

2 A-5 TELEVISION ENCLOSURE
SCALE 3/4" = 1'-0"

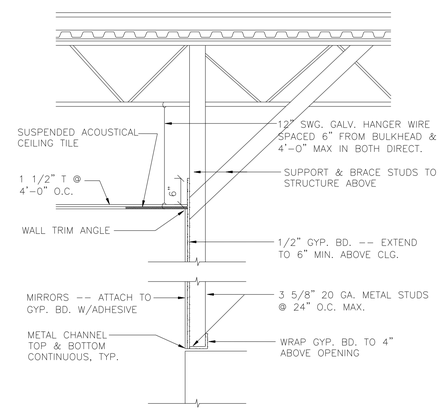

1 A-5 BULKHEAD OVER DRYERS
SCALE 3/4" = 1'-0"

ARCHITECTS

RAOUL LISSABET A.I.A.
ARCHITECTS / PLANNERS / DESIGN - BUILD
19021 SEDLEY TERRACE
GAITHERSBURG, MARYLAND 20879
Tel: (301) 948-3197 / Fax: (301) 990-4169

Copyright RAOUL LISSABET A.I.A., 2009

Issue Date:

Revisions

No.	Date	Description
1		
2		

PERMIT SET
OCT. 15, 2009

TROPICANA LAUNDROMAT
LAUNDROMAT FIT-UP PLANS
8010 FENTON STREET
SILVER SPRING MD, 20910

Project Number: Drawn By:

Designed By: Checked By:

Sheet Title:
INTERIOR
ELEVATIONS/DETAILS

Sheet Number:
A-5